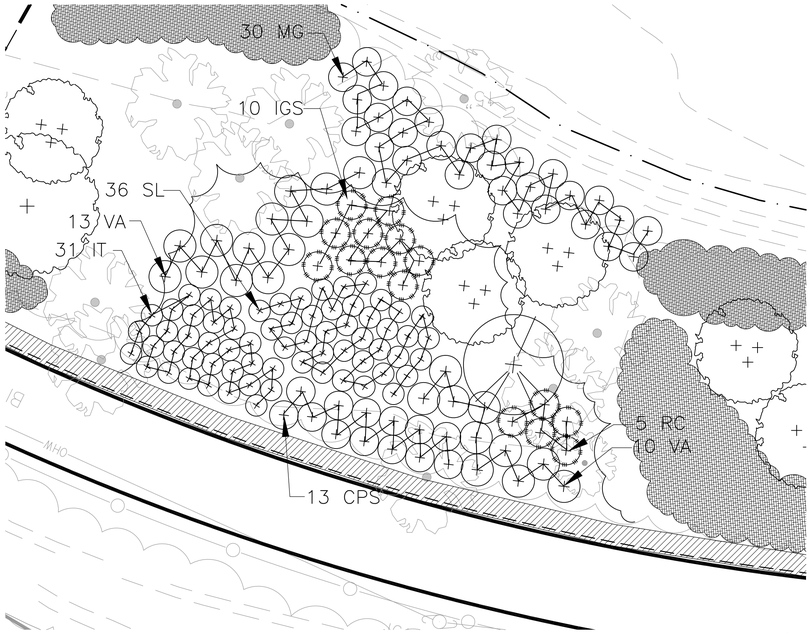

Detail Area 1

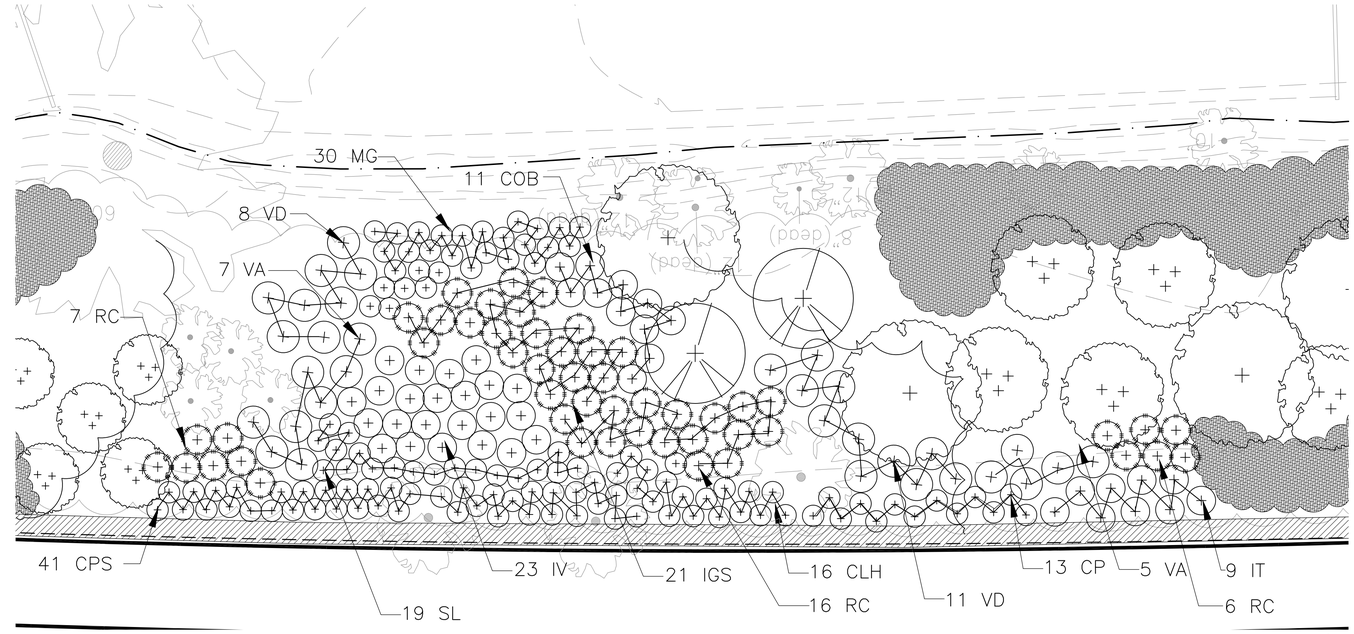

Detail Area 2

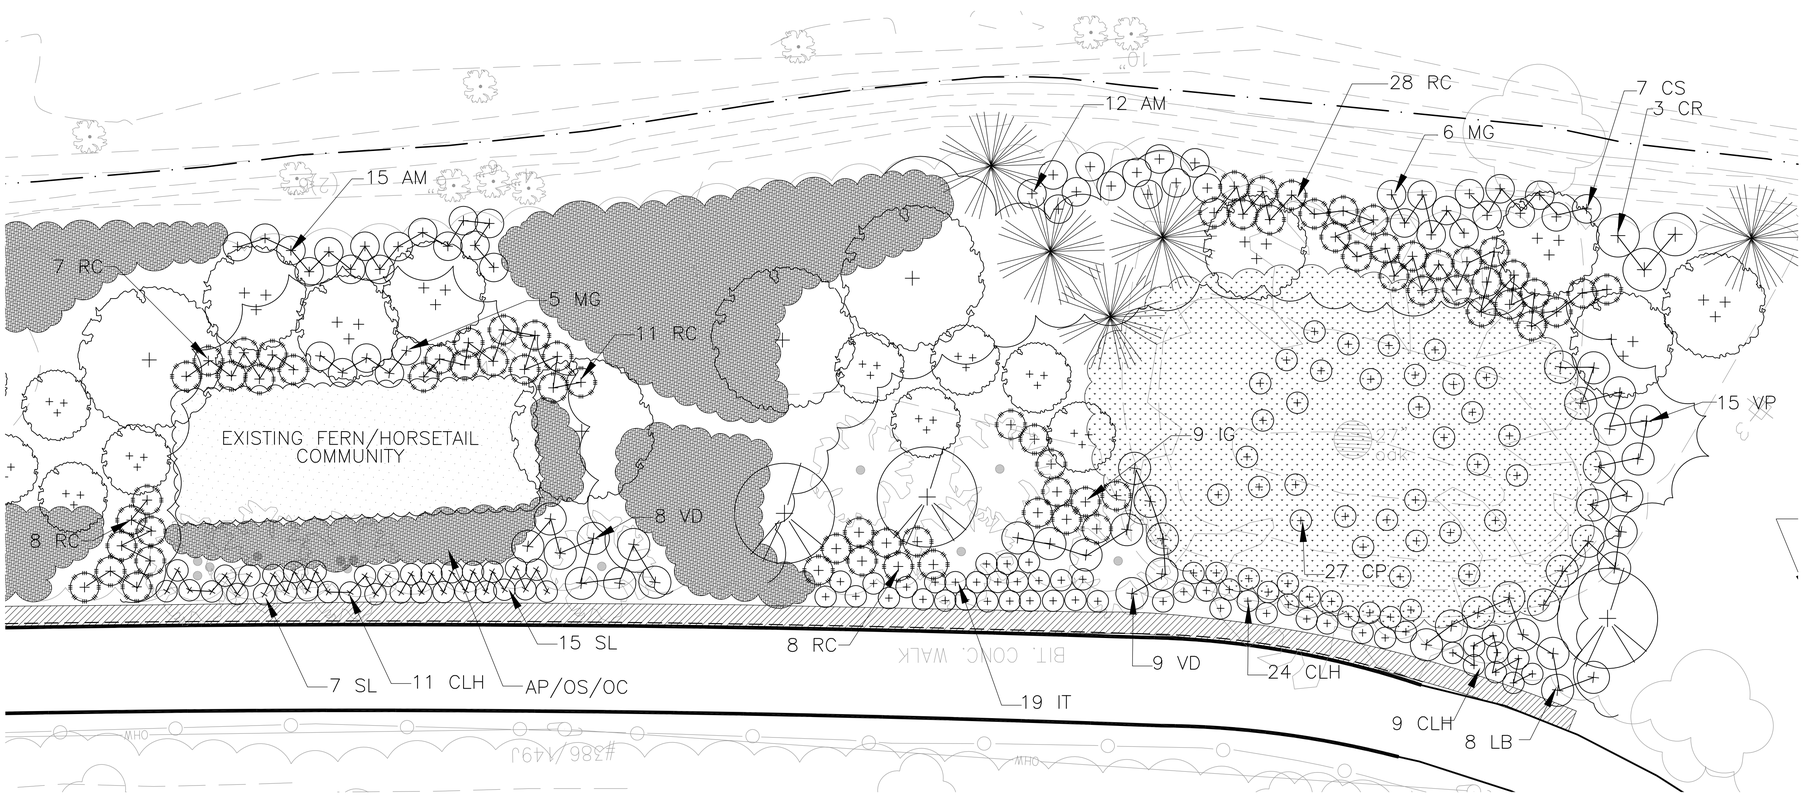

Detail Area 3

LEGEND

EXISTING:

- EXISTING TREE
- EX. TREE CANOPY

PROPOSED:

- TEMPORARY ESTABLISHMENT FENCE (BY OWNER)
- PROJECT LIMIT
- CANOPY TREE
- EVERGREEN TREE
- FLOWERING UNDERSTORY TREE
- MULTI-STEM FLOWERING TREE
- EVERGREEN SHRUB
- DECIDUOUS SHRUB
- SHRUB AREAS
- SEEDED AREA – TALL TURF
- SEEDED AREA – OAK TREE WOODLAND AREA

Bioengineering GROUP
Building Sustainable Communities on an Ecological Foundation
18 Commercial Street
Salem, MA 01970
T: 978.740.0096
F: 978.740.0097
www.bioengineering.com

for:

THE WORKS
CAMBRIDGE DEPARTMENT OF PUBLIC WORKS

City of Cambridge Water Department
250 Fresh Pond Parkway
Cambridge, MA 02139
617.349. 4770

FRESH POND RESERVATION
DRAINAGE AND HABITAT IMPROVEMENTS
CAMBRIDGE, MA
WOODLAND RESTORATION

Issue Date:	February 2009
Drawn By:	BF
Rev'd By:	KB, DB Date: 2/6/09
Job No.:	80008.01

Sheet Title:

SURFACE DRAINAGE AND HABITAT – PLANTING PLAN DETAIL AREAS

Sheet No:

L-2