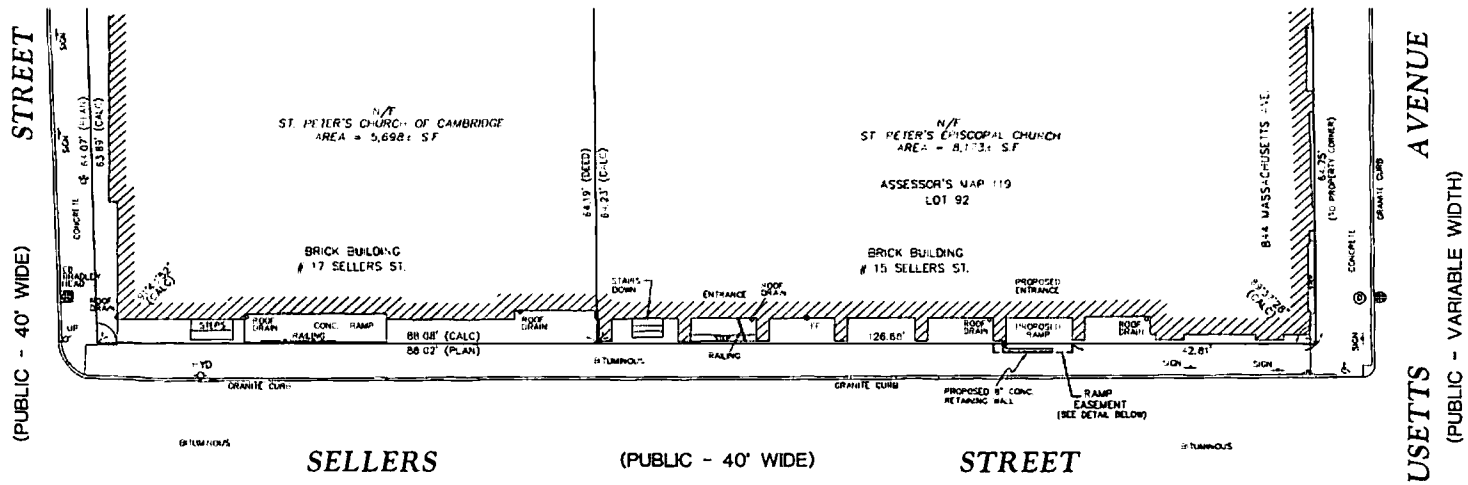

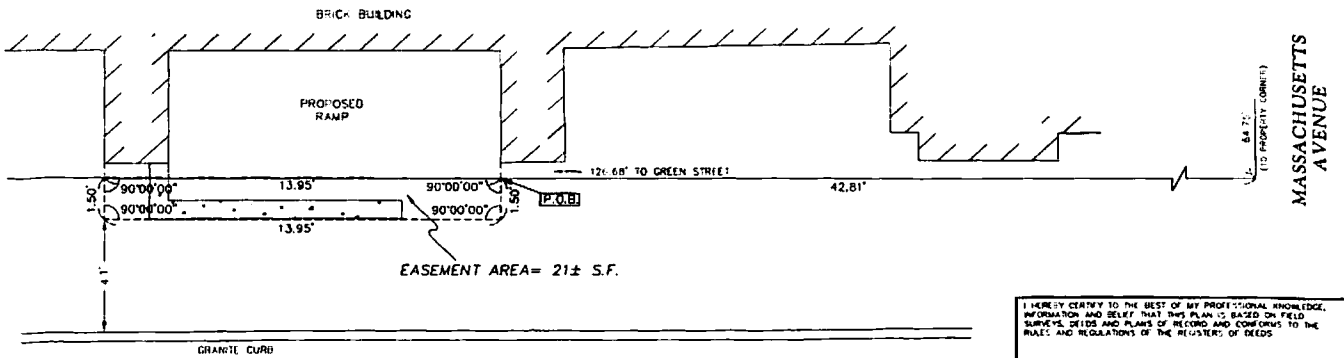

RAMP EASEMENT DETAIL

SCALE 1"=2'

REGISTRY USE ONLY

LEGEND:

- CATCH BASIN
- DRAIN MANHOLE
- FUEL FILL
- HYDRANT
- SIGN
- WATER SHUTOFF
- HANDICAP RAMP
- CONC. CONCRETE
- P.O.B. POINT OF BEGINNING OF LEGAL DESCRIPTION

REFERENCES:

MIDDLESEX COUNTY REGISTRY OF DEEDS

DEEDS:
BOOK 11923 PAGE 527
BOOK 950 PAGE 111

PLANS
BOOK 6302 PAGE 142

LAND COURT PLANS

LCC 173486
LCC 30065A

DATE	ISSUE	REVISION DESCRIPTION	APP.
07/25/07	1	REVISED EASEMENT WIDTH	

I HEREBY CERTIFY TO THE BEST OF MY PROFESSIONAL KNOWLEDGE, INFORMATION AND BELIEF THAT THIS PLAN IS BASED ON FIELD SURVEYS, DEEDS AND PLANS OF RECORD AND CONFORMS TO THE RULES AND REGULATIONS OF THE REGISTERS OF DEEDS

CULLINAN ENGINEERING

EASEMENT PLAN

PREPARED FOR

ST. PETER'S EPISCOPAL CHURCH
844 MASSACHUSETTS AVENUE
CAMBRIDGE, MASSACHUSETTS

0 1 2 3 INCHES	SCALE 1" = 10'	RES. AR	FLD. JCW	CMP. WMH
0 10 20 30 FEET		PL. MB	DWN. MB	CHK. RLM
0 1 2 3 4 5 6 CENTIMETERS	DATE JULY 23, 2007	PLAN NUMBER P02-07	SHEET 1 OF 1

ELEC FILE # 20720077-20-0191/DWG/P02-07.DWG