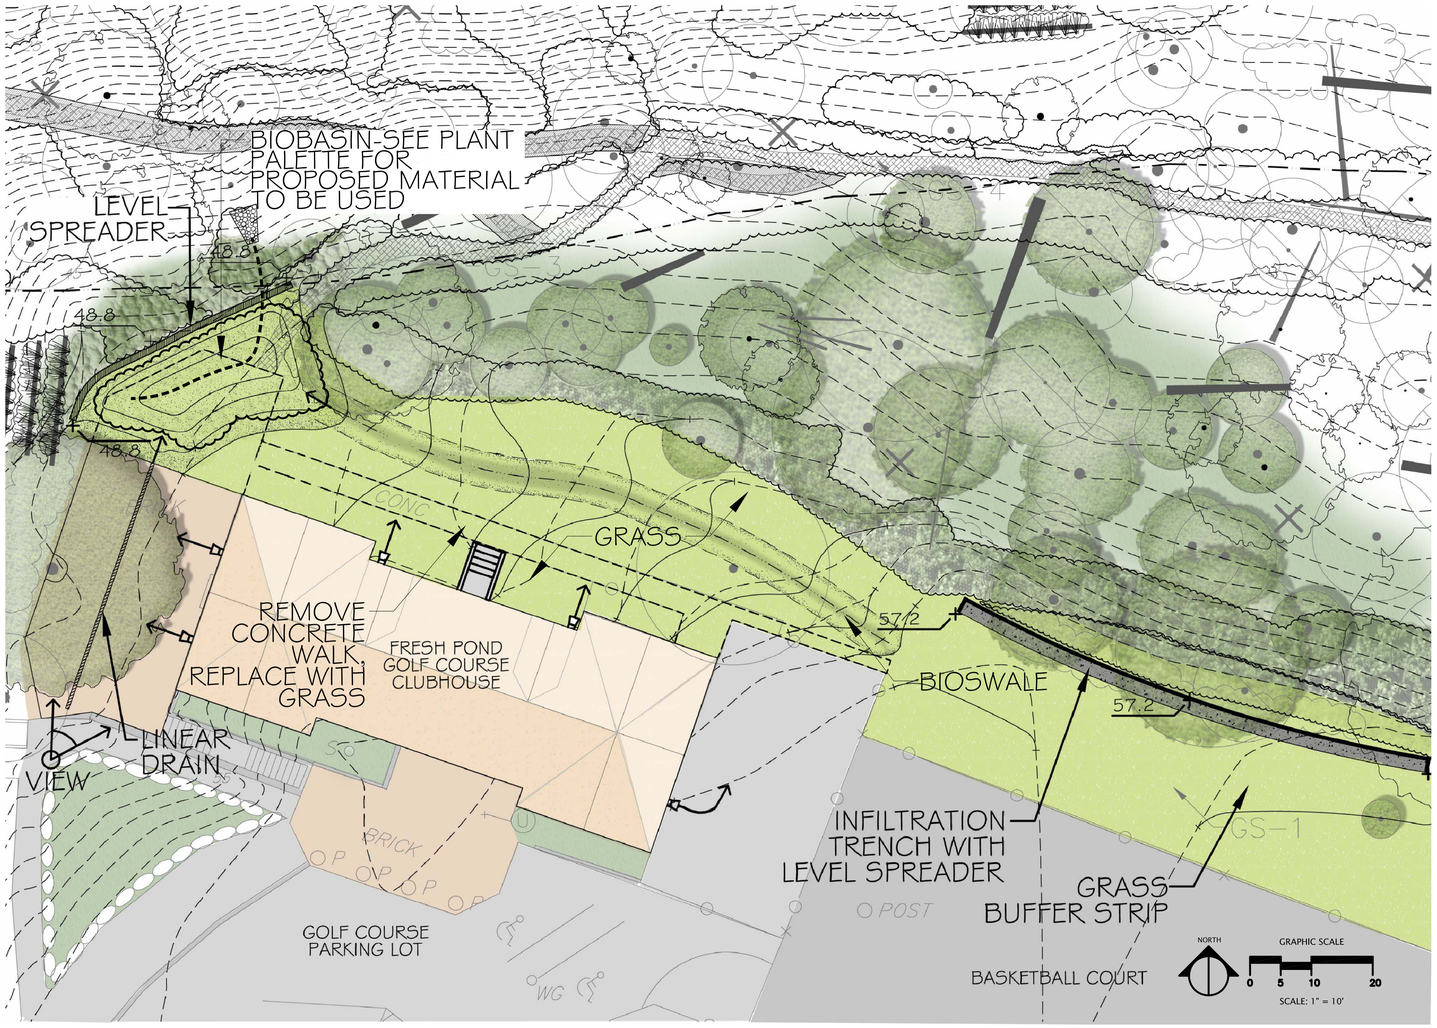

LEGEND- CLUBHOUSE STORMWATER MANAGEMENT

- CONTOURS (1' INTERVALS)
- EXISTING TREES TO REMAIN
- BLACK LOCUST LOG
- 49 PROPOSED CONTOURS (1' INTERVALS)
- ROOF GUTTER OUTLET
- LINEAR DRAIN
- LEVEL SPREADER
- PERFORATED POLY PIPE
- ENERGY DISSIPATER

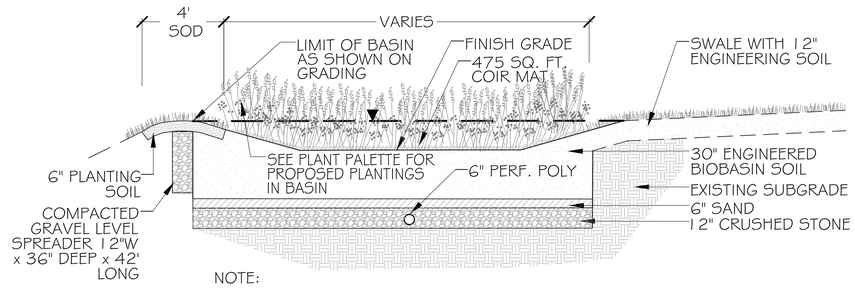

NOTE:

BIOBASIN MUST BE ESTABLISHED WITH DENSE AND HEALTHY VEGETATION PRIOR TO INTRODUCTION OF STORMWATER (SEE SPECS FOR ESTABLISHMENT CRITERIA).

BIOBASIN
N.T.S.

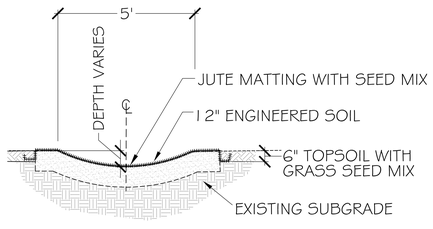

NOTE:

SEE SPECIFICATION FOR SEED MIX SPECIES AND SEEDING RATE.

BIOSWALE
N.T.S.

PROPOSED

EXISTING

CLUBHOUSE TERRACE IMPROVEMENTS- VISUALIZATION

VIBURNUM TRILOBUM
CRANBERRY BUSH VIBURNUM

CORNUS SERICEA
REDOSIER DOGWOOD

ILEX VERTICILLATA
WINTERBERRY

CLETHRA ALNIFOLIA
SUMMERSWEET CLETHRA

PANICUM VIRGATUM
SWITCH GRASS

JUNCUS EFFUSUS
COMMON RUSH

IRIS VERSICOLOR
BLUEFLAG IRIS

ANDROPOGON VIRGINICUS
BROOM SEDGE

ASCLEPIAS INCARNATA
BUTTERFLY WEED

CHRYSANTHEMUM LEUCANTHEMUM
OX EYE DAISY

MONARDA PUNCTATA
SPOTTED BEEBALM

SOLIDAGO FLEXICAULIS
ZIGZAG GOLDENROD

PLANT PALETTE

Bioengineering GROUP
18 Commercial St.
Salem, MA 01970
978.740-0096 (ph.)
978.740-0097 (fax)
www.bioengineering-group.com

Client

Cambridge Water Department
250 Fresh Pond Parkway
Cambridge, MA 02138

Fresh Pond Reservation
Protecting the Cambridge Water Supply Since 1881
City of Cambridge Water Department
250 Fresh Pond Parkway
(617) 552-8555 www.cambridgema.gov/cwd

FRESH POND GLACKEN SLOPE SLOPE RESTORATION

SCHEMATIC DESIGN

CAMBRIDGE, MA

Job Number: 80016		
Drawn By: D. Delongchamp		
Rev'd By:D. Bitsko		Date: 7/16/09
D. Bitsko		
K. Bradford	Design	
J. Lederer	Earth Sciences	
Jane Rowan	Ecology	
Robert Garner	Engineering	

Revisions

Rev'd By:	Description:	Date:

Sheet Title:

CLUBHOUSE STORMWATER MANAGEMENT

Sheet No:

3 of 3