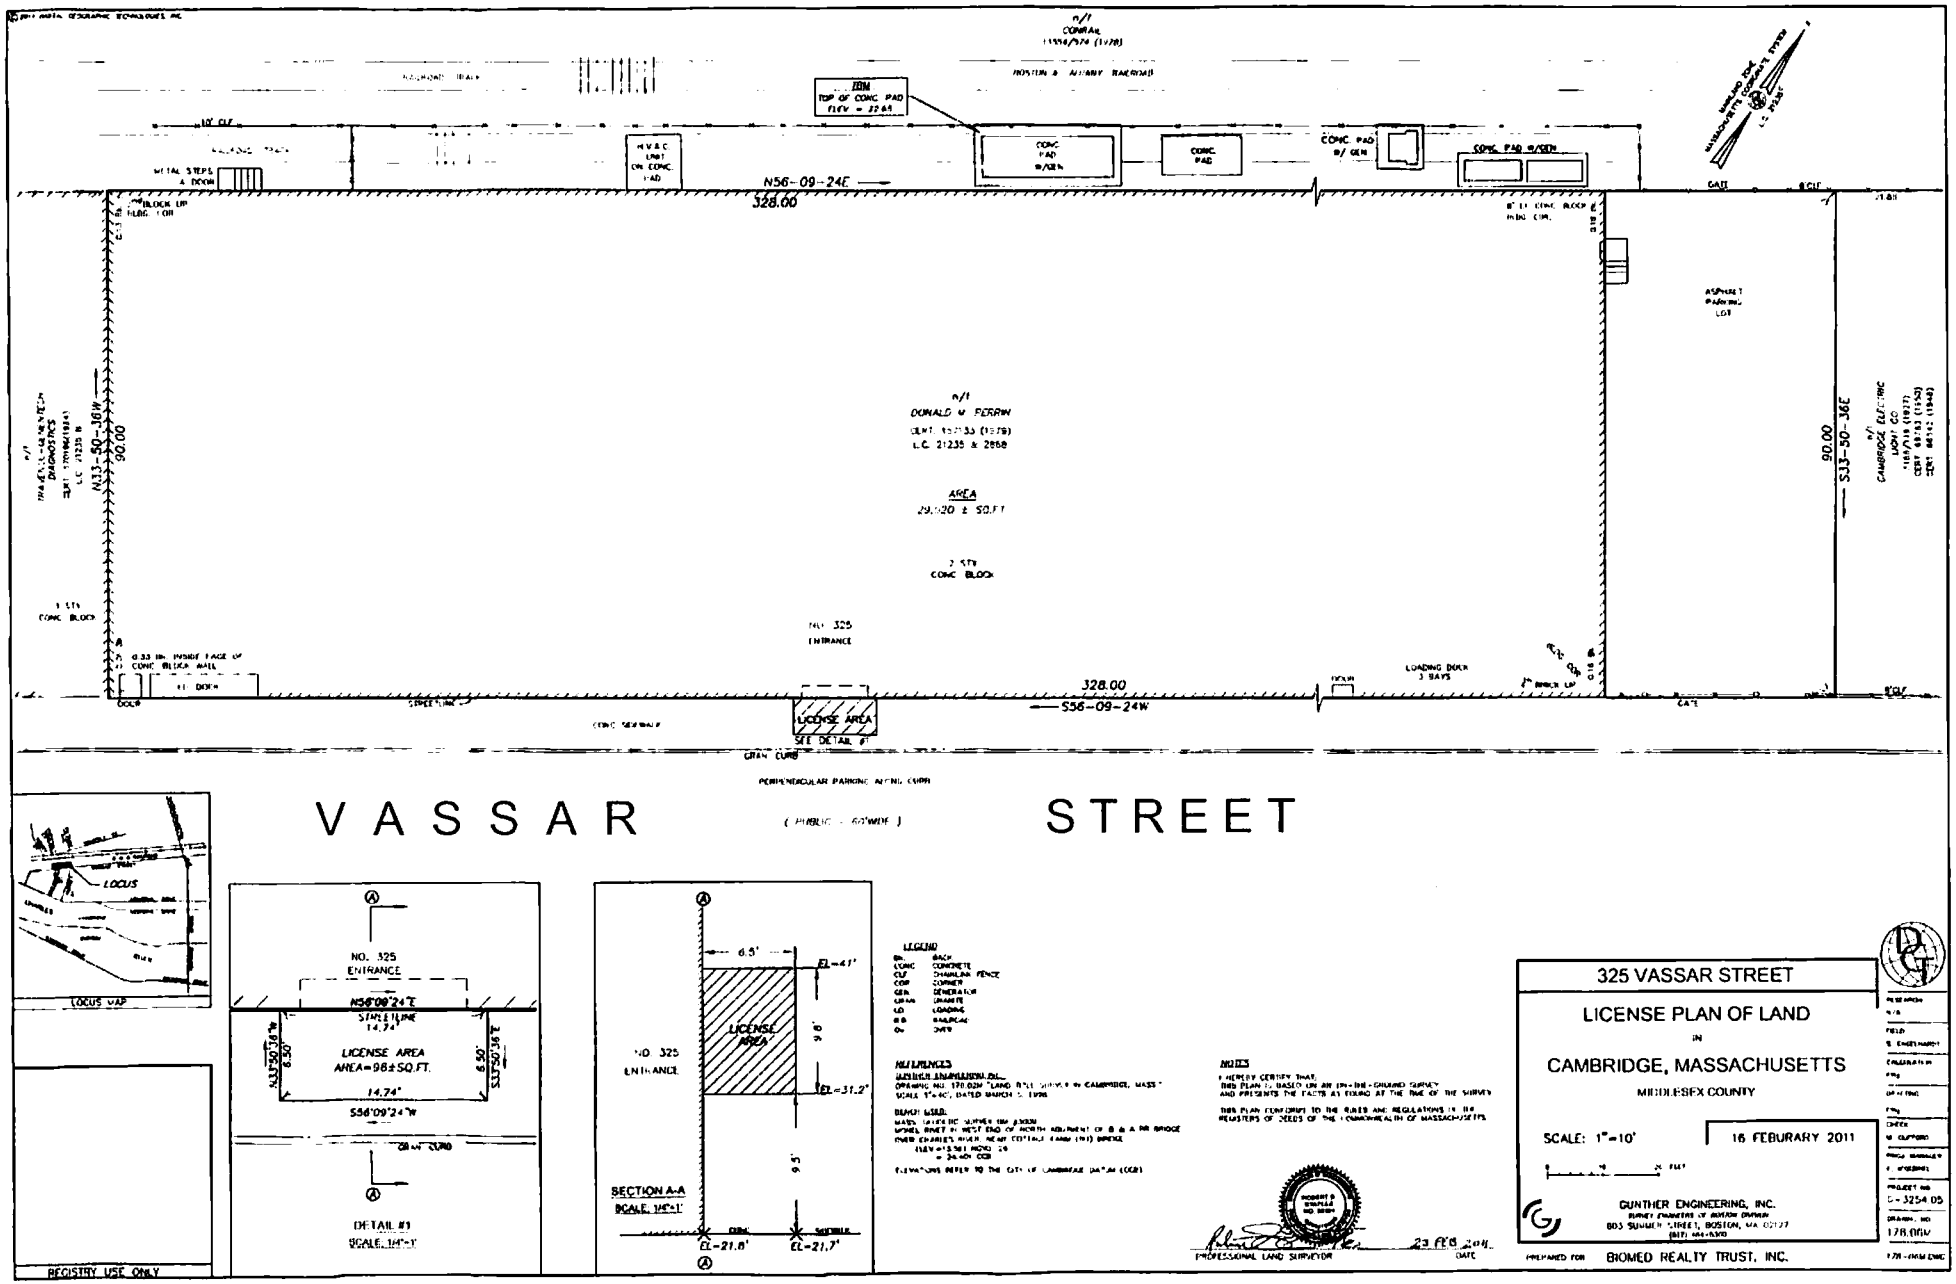

n/f
CONRAIL
BOSTON & ALBANY RAILROAD
TOP OF CONC. PAD
CONC. PAD W/GEN
CONC. PAD
N56-09-24E
328.00
N33-50-36W
90.00
S33-50-36E
n/f
DONALD M. PERRIN
AREA
2 STY
CONC. BLOCK
NO. 325
ENTRANCE
LICENSE AREA
SEE DETAIL #1
S56-09-24W
LOADING DOCK
3 BAYS
ASPHALT
PARKING
LOT
GRAN CURB
PERPENDICULAR PARKING ALONG CURB
VASSAR STREET
(PUBLIC - 60'WIDE)
LOCUS
LOCUS MAP
NO. 325
ENTRANCE
N56°09'24"E
STREETLINE
14.74'
LICENSE AREA
AREA=98±SQ.FT.
14.74'
S56°09'24"W
DETAIL #1
SCALE: 1/4"=1'
6.5'
EL=41'
9.8'
EL=31.2'
9.5'
EL=21.8'
EL=21.7'
SECTION A-A
SCALE: 1/4"=1'
LEGEND
REFERENCES
NOTES
PROFESSIONAL LAND SURVEYOR
23 FEB 2011
DATE
REGISTRY USE ONLY
325 VASSAR STREET
LICENSE PLAN OF LAND
IN
CAMBRIDGE, MASSACHUSETTS
MIDDLESEX COUNTY
SCALE: 1"=10'
16 FEBURARY 2011
GUNTHER ENGINEERING, INC.
PREPARED FOR
BIOMED REALTY TRUST, INC.
D-3254.05
178.06V