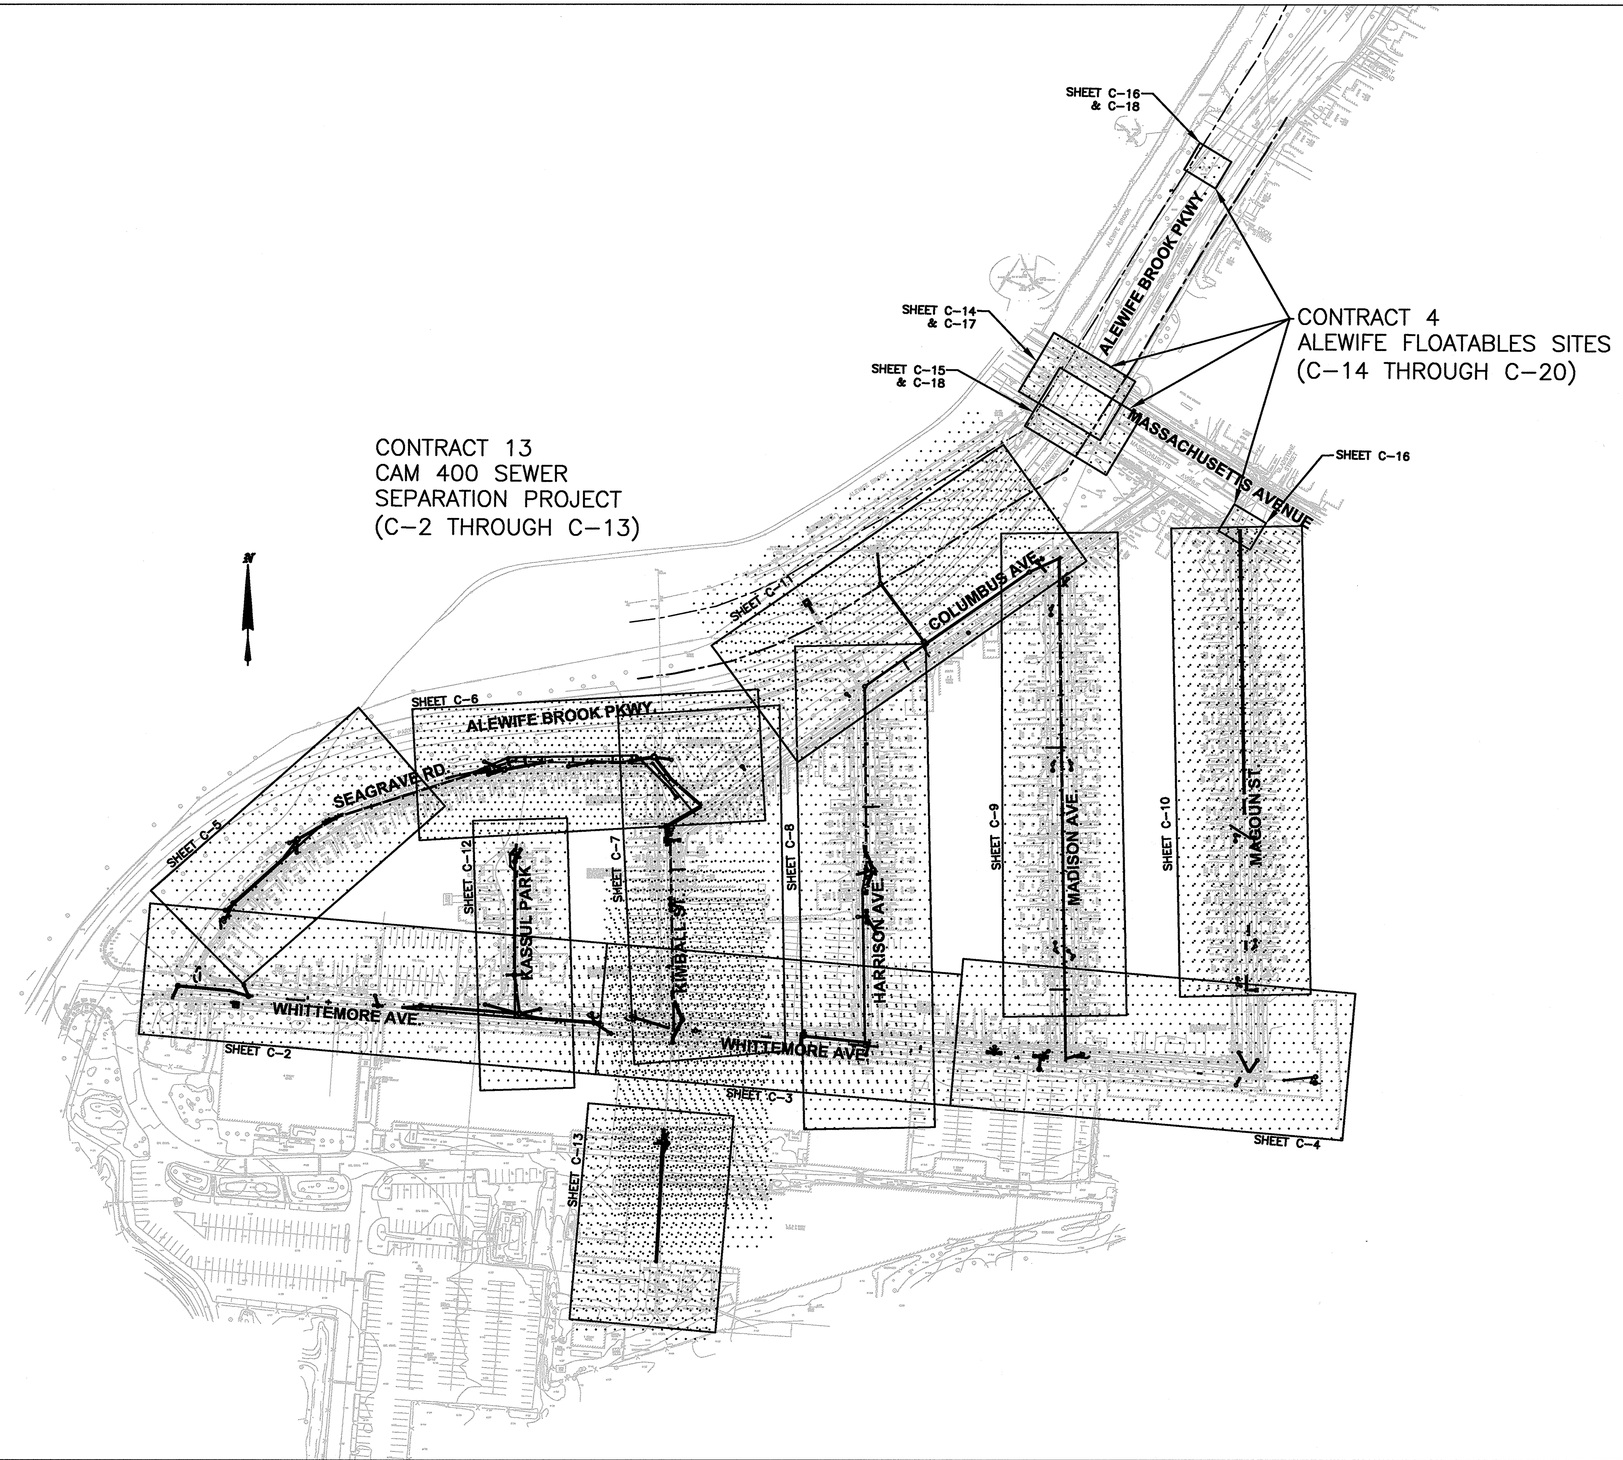

CONFORMED SET

SEA
SEA CONSULTANTS INC.
Scientists/Engineers/Architects
CAMBRIDGE, MASSACHUSETTS CONCORD, NEW HAMPSHIRE
ROCKY HILL, CONNECTICUT AUGUSTA, MAINE
FRAMINGHAM, MASSACHUSETTS

MWH
BOSTON
MASSACHUSETTS

COMMONWEALTH OF MASSACHUSETTS
WILLIAM C. PISANO
No. 31102
REGISTERED PROFESSIONAL ENGINEER

Scale	1"=100' H			
Date	JANUARY 15,2010			
Job No.	1006250			
Designed by	AMF			
Drawn by	AMF			
Checked by	DHC	No.	Description	Date
Approved by	WCP		REVISIONS	

THE WORKS
CAMBRIDGE DEPARTMENT OF PUBLIC WORKS

CITY OF CAMBRIDGE, MA

ALEWIFE BROOK FLOATABLES CONTROL (CONTRACT 4) AND CAM 400 SEWER SEPARATION PROJECT (CONTRACT 13)

CIVIL
COMPOSITE UTILITY KEY PLAN

Sheet No. C-1

File No.

\\USBOS1S02\Cadd\Proj\Camb\Contract 4 & 13\Sheets\1006250_Civil_Sheets_V2.dwg, 1/13/2010 10:12:32 AM