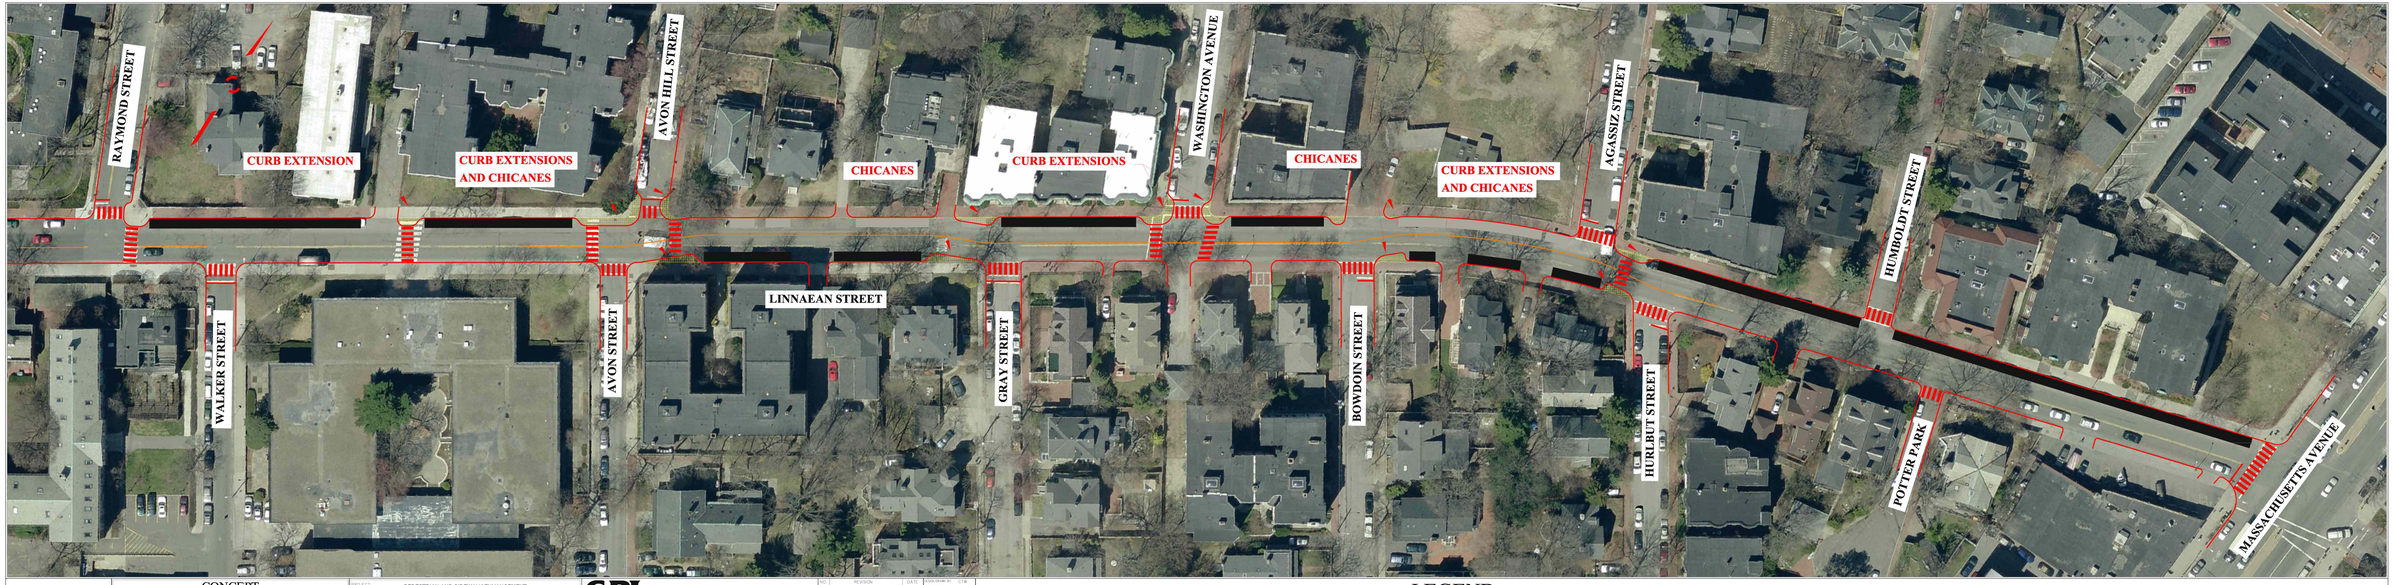

GRAPHIC SCALE
0 20 40 80

CONCEPT
PLAN
LINNAEAN STREET
CAMBRIDGE, MASSACHUSETTS

PROJECT: **PEDESTRIAN AND SIDEWALK ENHANCEMENT**
LINNAEAN STREET
CAMBRIDGE, MASSACHUSETTS

PREPARED FOR:
COMMUNITY DEVELOPMENT DEPARTMENT
344 BROADWAY
CAMBRIDGE, MASSACHUSETTS 02139

GPI Greenman-Pedersen, Inc.
Engineers, Architects, Planners, Construction Engineers & Inspectors
105 Central Street, Suite 4100, Stoneham, MA, 02180, Tel. (781) 279-5500
Fax (781) 279-5510 Fax (781) 279-5511 Fax (781) 279-5512
855 South Main Street, 1st Floor, Mansfield, MA, 02048, Tel. (508) 339-5550
Other Offices In: FL, MD, MI, NJ, NY, OH, PA, VA, VT, WA http://www.gpinet.com

NO.	REVISION	DATE

DRAWN BY: CTB
CHK BY: JWD
DATE: 05/29/2012
SCALE: 1"=20'
JB NO: MAA-2007/0801-3
FILE NAME: 07080_13_CONCEPT
SHEET: 1 OF 1

LEGEND

= PARKING