City of Cambridge

PURCHASING DEPARTMENT

795 Massachusetts Ave. • Cambridge, Massachusetts 02139-3219

Amy L. Witts
Purchasing Agent

TO: **All Bidders**

FROM: **City of Cambridge**

DATE: **March 2, 2015**

RE: **File No. 6721 –Drain Repairs to Main Library - Addendum No. 1**

This addendum is comprised of the following:

1. **Sign in Sheet from Pre-bid Meeting**
2. **Additional Drawings: SKP-1 Partial Basement Plan and SKP-2 Pipe Support Detail**

Modifications

Sheet P-101
Item 1: Change Basement Plan as per the revised partial plan identified as SKP-1.
Item 2: Add Detail 4/P101 as shown on SKP-2

Please remove page 39. It does not need to be submitted with the bid.

All other details remain the same.

Amy L. Witts

Amy L. Witts
Purchasing Agent

Addendum No. 1

Drain Repairs to Main Library, Cambridge, MA
Pre-Bid Walk Thru
February 24, 2015 **2:00:00 PM**

Company	Contact	Phone	Email
Direct Plumbing 1337 Mass Ave Unit #320 Arlington, MA 02476	George Drizos	781 859-9375	Direct Plumbing9375@gmail.com
Barrell Plumbing	Joe Barrell	617-864-5050	Joe3@Barrellplumbing.com

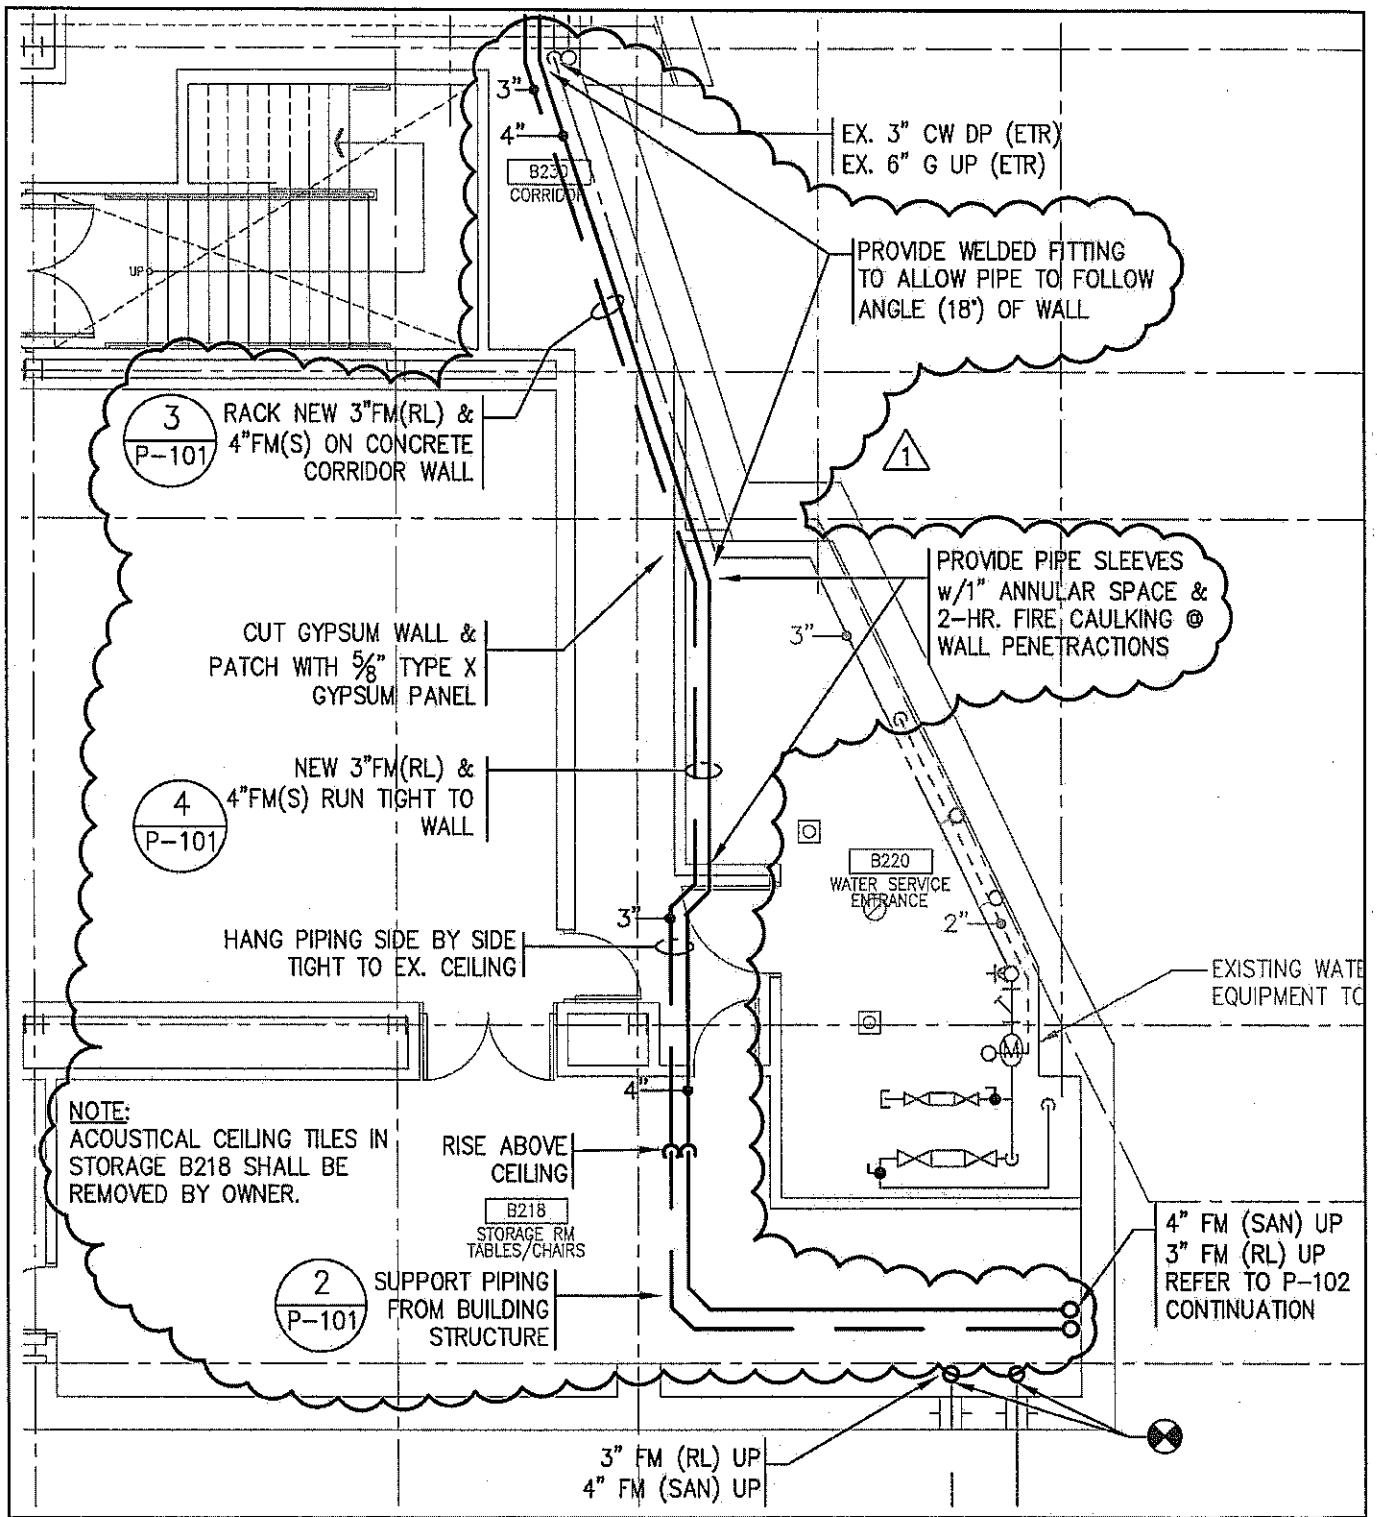

PROJECT:

MAIN LIBRARY – PLUMBING REPAIRS
449 BROADWAY, CAMBRIDGE, MA 02138

TITLE:

PARTIAL BASEMENT PLAN

SKP-1

DATE: 3/2/2015	REF. DWG. NO.: P-101
DRAWN BY: CMG	SCALE: 1/8" = 1'-0"
CHECKED BY: CMG	JOB NO.: 21412

GARCIA•GALUSKA•DESOUSA
CONSULTING ENGINEERS INC.
370 FAUNCE CORNER ROAD, DARTMOUTH, MA 02747-1271
508-998-5700 • FAX 508-998-0683 • E-MAIL: info@g-g-d.com

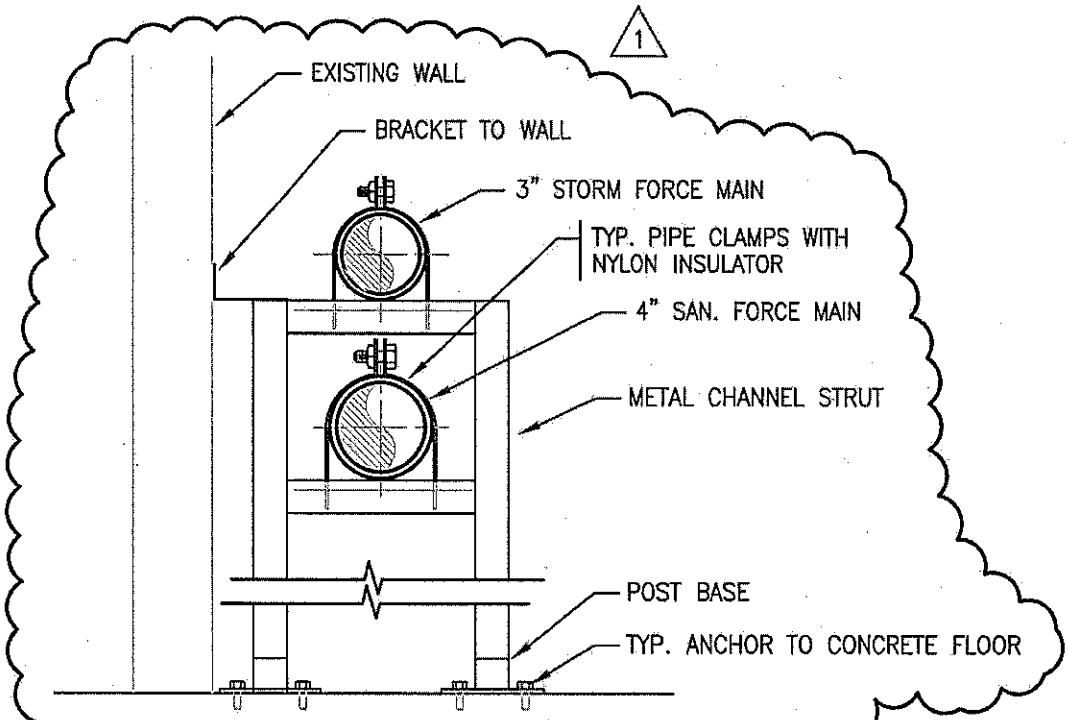

NOTES:
1) LOCATE CHANNEL SUPPORTS TIGHT TO EX. WALL
2) SPACE SUPPORT 8' O.C.± – TOTAL 4 REQ'D.

4 / P-101 PIPE SUPPORT DETAIL
N.T.S.

PROJECT:	MAIN LIBRARY – PLUMBING REPAIRS 449 BROADWAY, CAMBRIDGE, MA 02138
TITLE:	PIPE SUPPORT DETAIL

SKP-2

DATE: 3/2/2015	REF. DWG. NO.: P-101	GARCIA•GALUSKA•DESOUSA CONSULTING ENGINEERS INC. 570 FAUNCE CORNER ROAD, DARTMOUTH, MA 02747-1271 508-998-5700 • FAX 508-998-0883 • E-MAIL: info@g-g-d.com
DRAWN BY: CMG	SCALE: NONE	
CHECKED BY: CMG	JOB NO.: 21412	