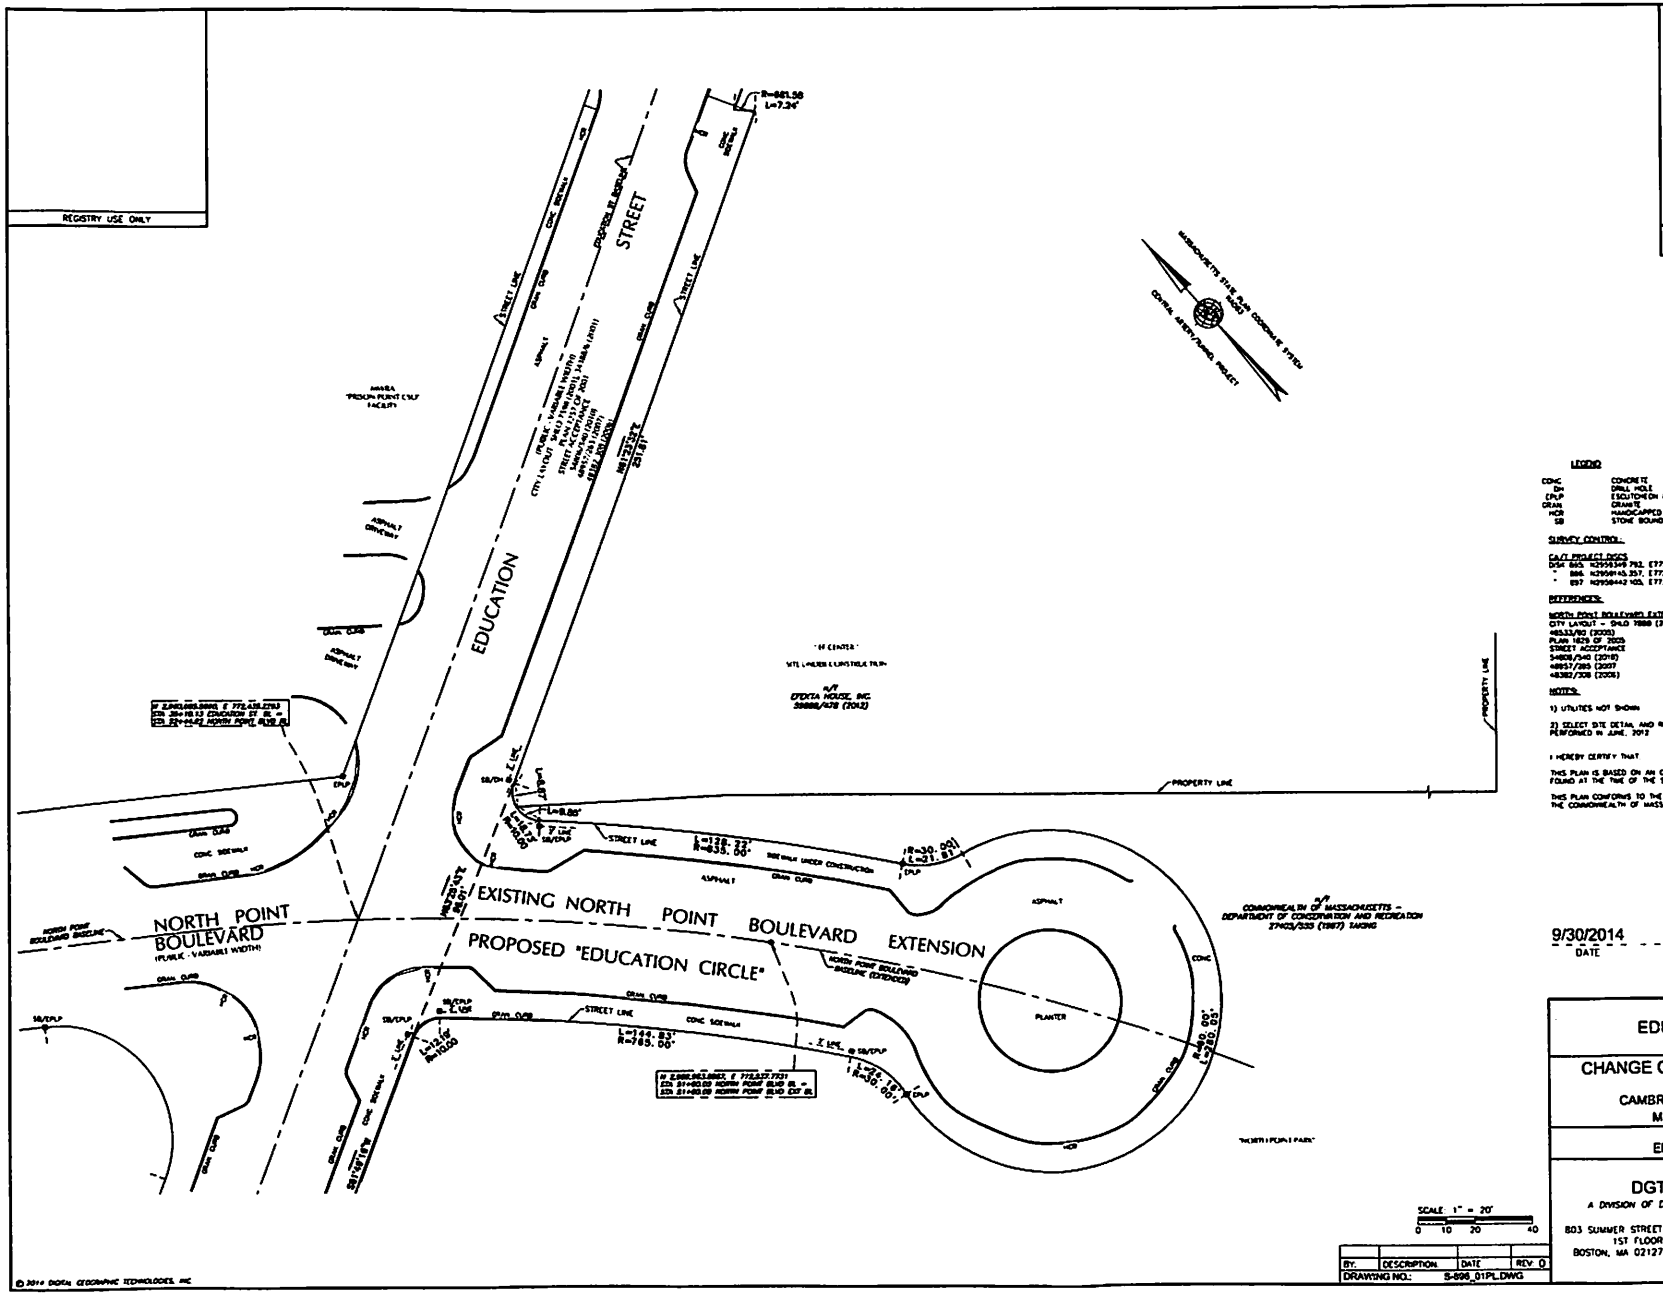

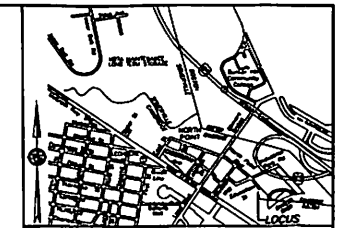

LOCUS MAP
NOT TO SCALE

LEGEND

CONC	CONCRETE
DH	DRILL HOLE
EPLP	ESCUTCHEON PIN IN LEAD PLUG
GRAN	GRANITE
HCR	HANDICAPPED RAMP
SB	STONE BOUND

SURVEY CONTROL:

CA/T PROJECT DISCS
DISK 865, N2959349.792, E772338.089
" 886, N2959145.357, E772877.313
" 897, N2958442.105, E773378.240

REFERENCES:

NORTH POINT BOULEVARD EXTENSION
CITY LAYOUT - SHLD 7888 (2005)
48533/80 (2005)
PLAN 1629 OF 2005
STREET ACCEPTANCE
54808/540 (2018)
48957/285 (2007)
48382/308 (2006)

NOTES:

1) UTILITIES NOT SHOWN

2) SELECT SITE DETAIL AND RIGHT-OF-WAY MONUMENTS ARE FROM OUR FIELD SURVEY PERFORMED IN JUNE, 2012

I HEREBY CERTIFY THAT

THIS PLAN IS BASED ON AN ON-THE-GROUND SURVEY AND PRESENTS THE FACTS AS FOUND AT THE TIME OF THE SURVEY

THIS PLAN CONFORMS TO THE RULES AND REGULATIONS OF THE REGISTERS OF DEEDS OF THE COMMONWEALTH OF MASSACHUSETTS

9/30/2014 — DATE

PROGRESS PRINT — PROFESSIONAL LAND SURVEYOR

BY:	DESCRIPTION	DATE	REV. 0
DRAWING NO.:	S-896_01PL.DWG		

EDUCATION CIRCLE

CHANGE OF STREET NAME PLAN
IN
CAMBRIDGE, MASSACHUSETTS
MIDDLESEX COUNTY

PREPARED FOR:
EFEKTA HOUSE, INC.

PREPARED BY:
DGT SURVEY GROUP
A DIVISION OF DIGITAL GEOGRAPHIC TECHNOLOGIES, INC.

803 SUMMER STREET
1ST FLOOR
BOSTON, MA 02127

TEL: 617-275-0541
info@dgtsurvey.com
www.dgtsurvey.com

RESEARCH	D. CLIFFORD
FIELD	A. RUSH
CALCULATION	V.V.
DRAFTING	I.M.
CHECK	MAC
PROJ. MANAGER	MAC, PLS
DATE	29-SEP-2014
JOB NO.	S-896.01
CRD FILE	G3869-ALL.CRD
SHEET NO.	1 OF 1

© 2014 DIGITAL GEOGRAPHIC TECHNOLOGIES, INC.