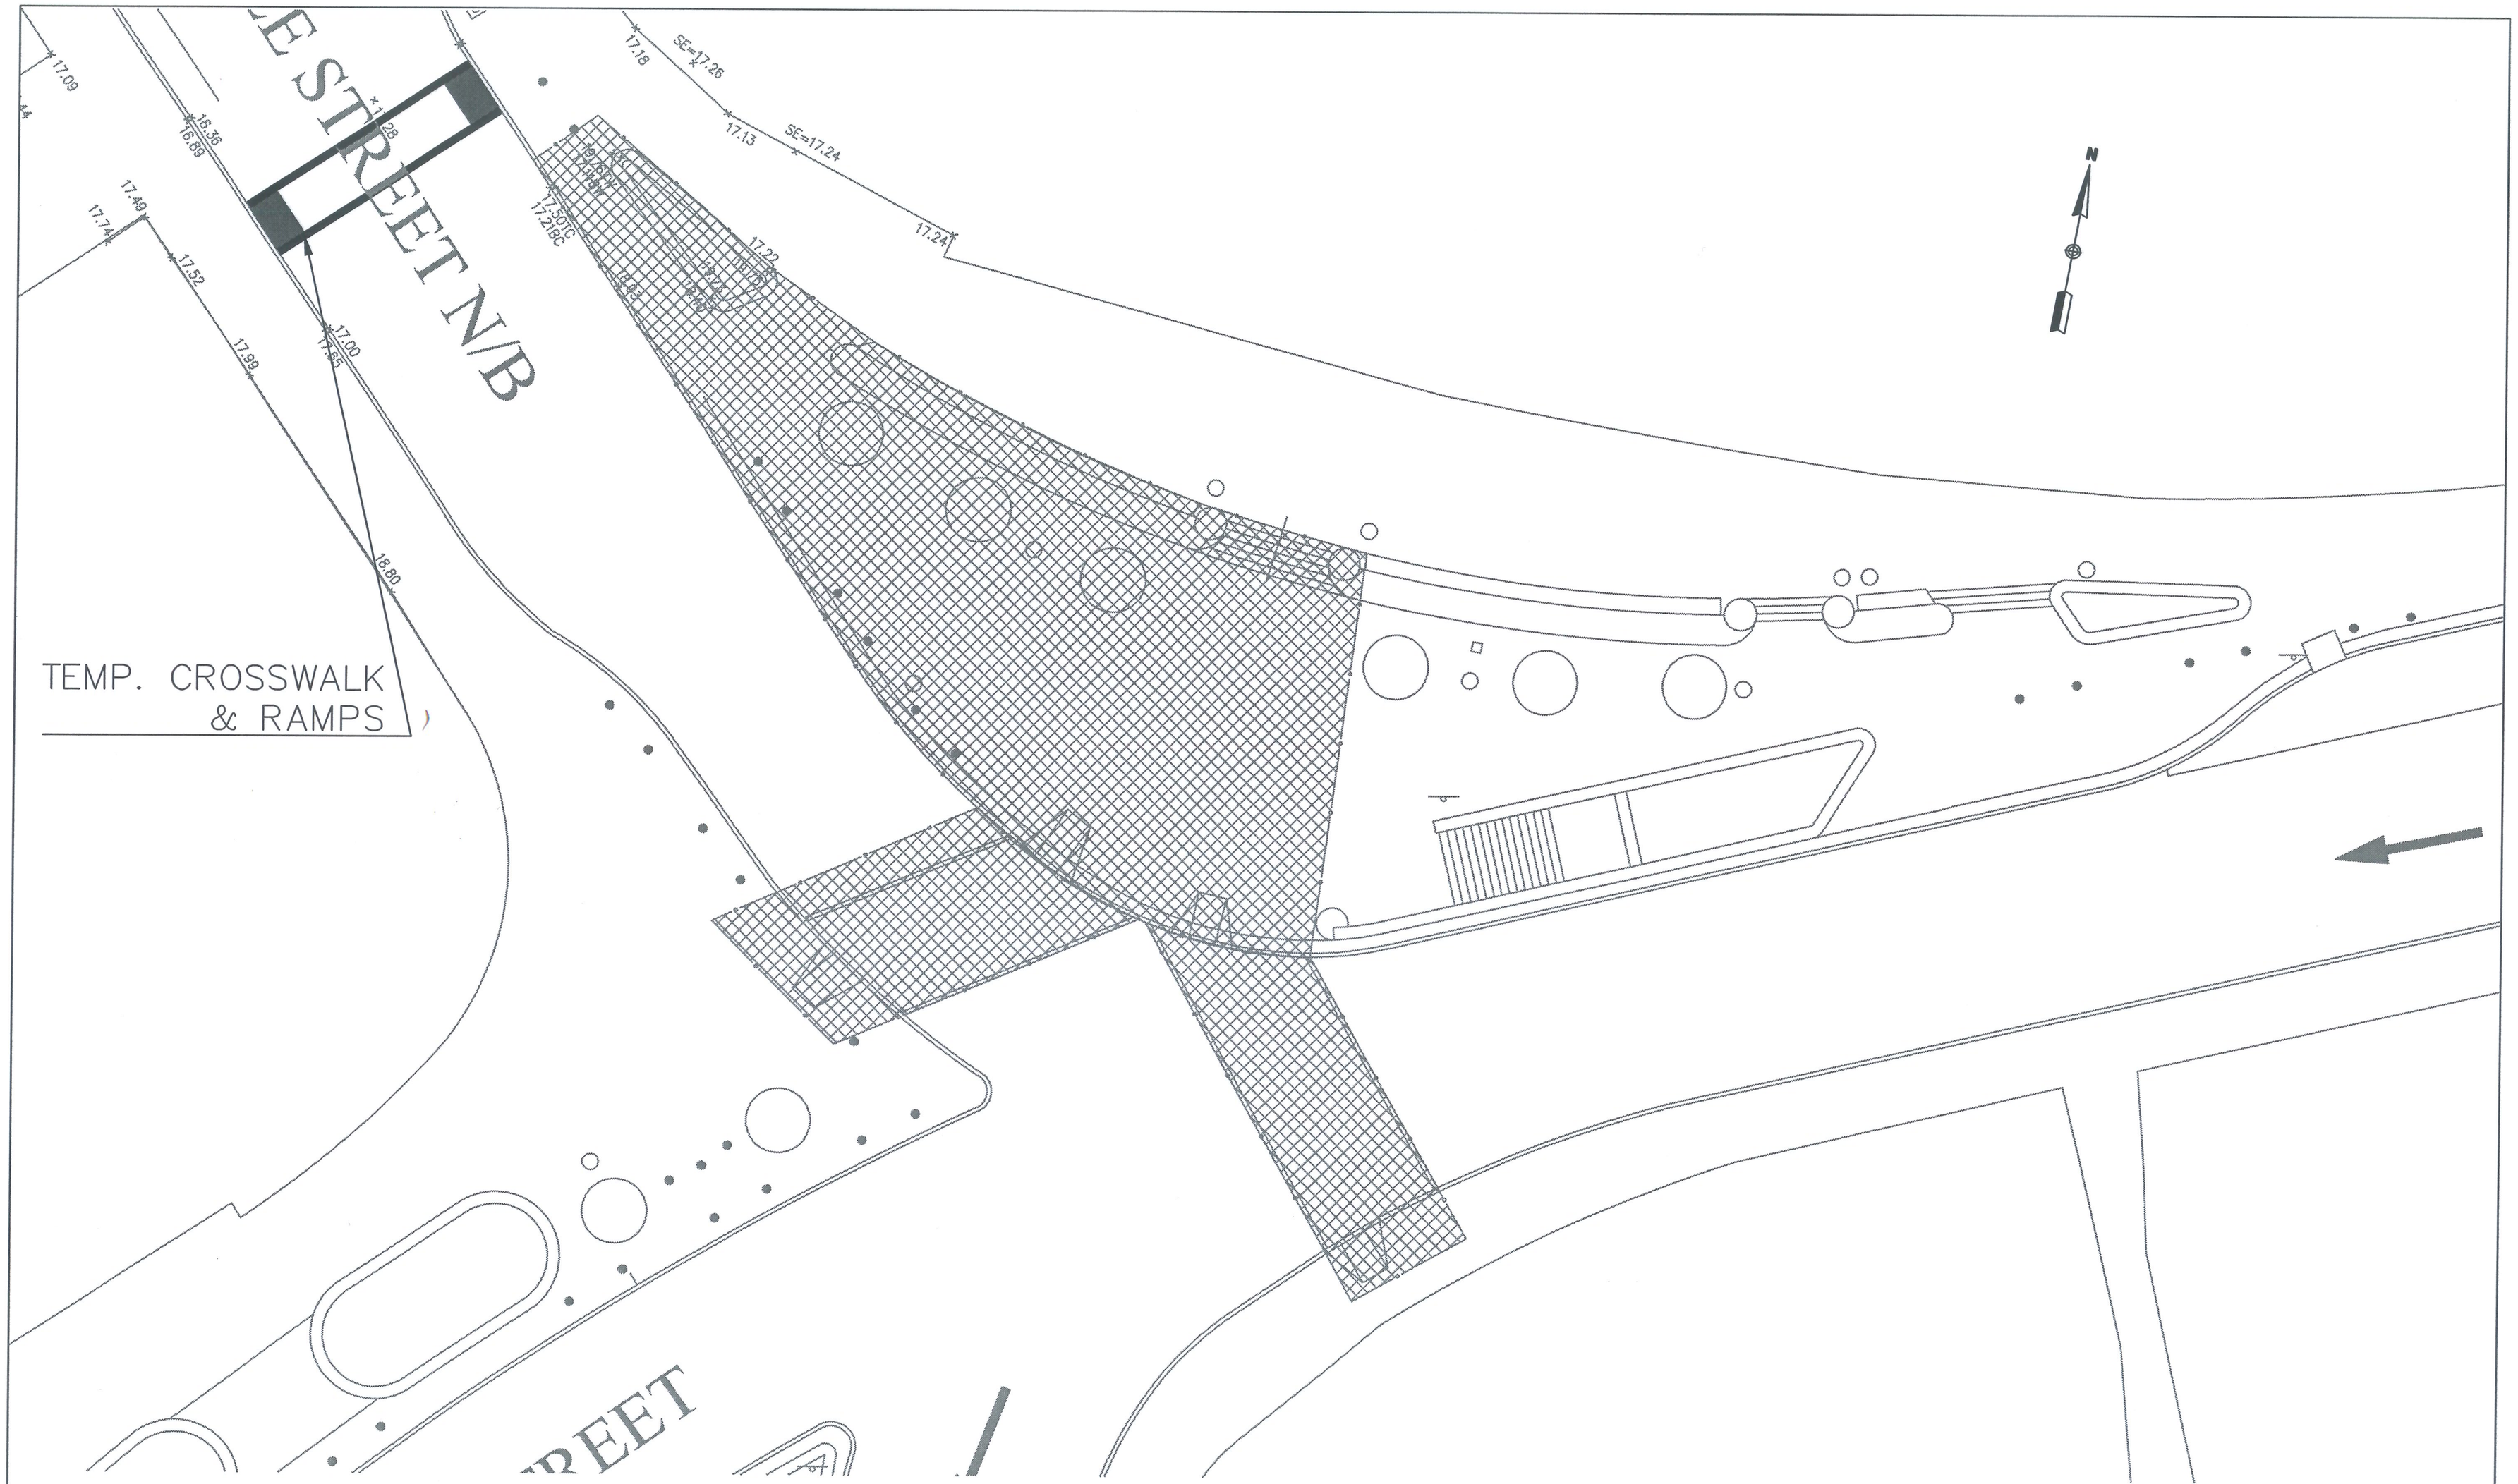

REV	DATE	BY	SUB	APP	DESCRIPTION

MASSACHUSETTS BAY TRANSPORTATION AUTHORITY
HARVARD SQUARE STATION
VERTICAL TRANSPORTATION IMPROVEMENTS
MBTA CONTRACT NO. A40CN01

J.F.WHITE CONTRACTING CO.
10 BURR STREET, P.O. BOX 9020
FRAMINGHAM, MA. 01701
TEL. (508) 879-4700 FAX (617) 558-0460

TITLE: J.F. WHITE PHASE 1

DRAWN BY: JEP
CHECKED BY: .
PROJ. NO. 10002
Scale 1"=20'-0"
DATE 03/24/10

Ref. Dwg. No.

DRAWING NO. JFW-1
.
SHEET 1 OF 1
REVISION NO. 0

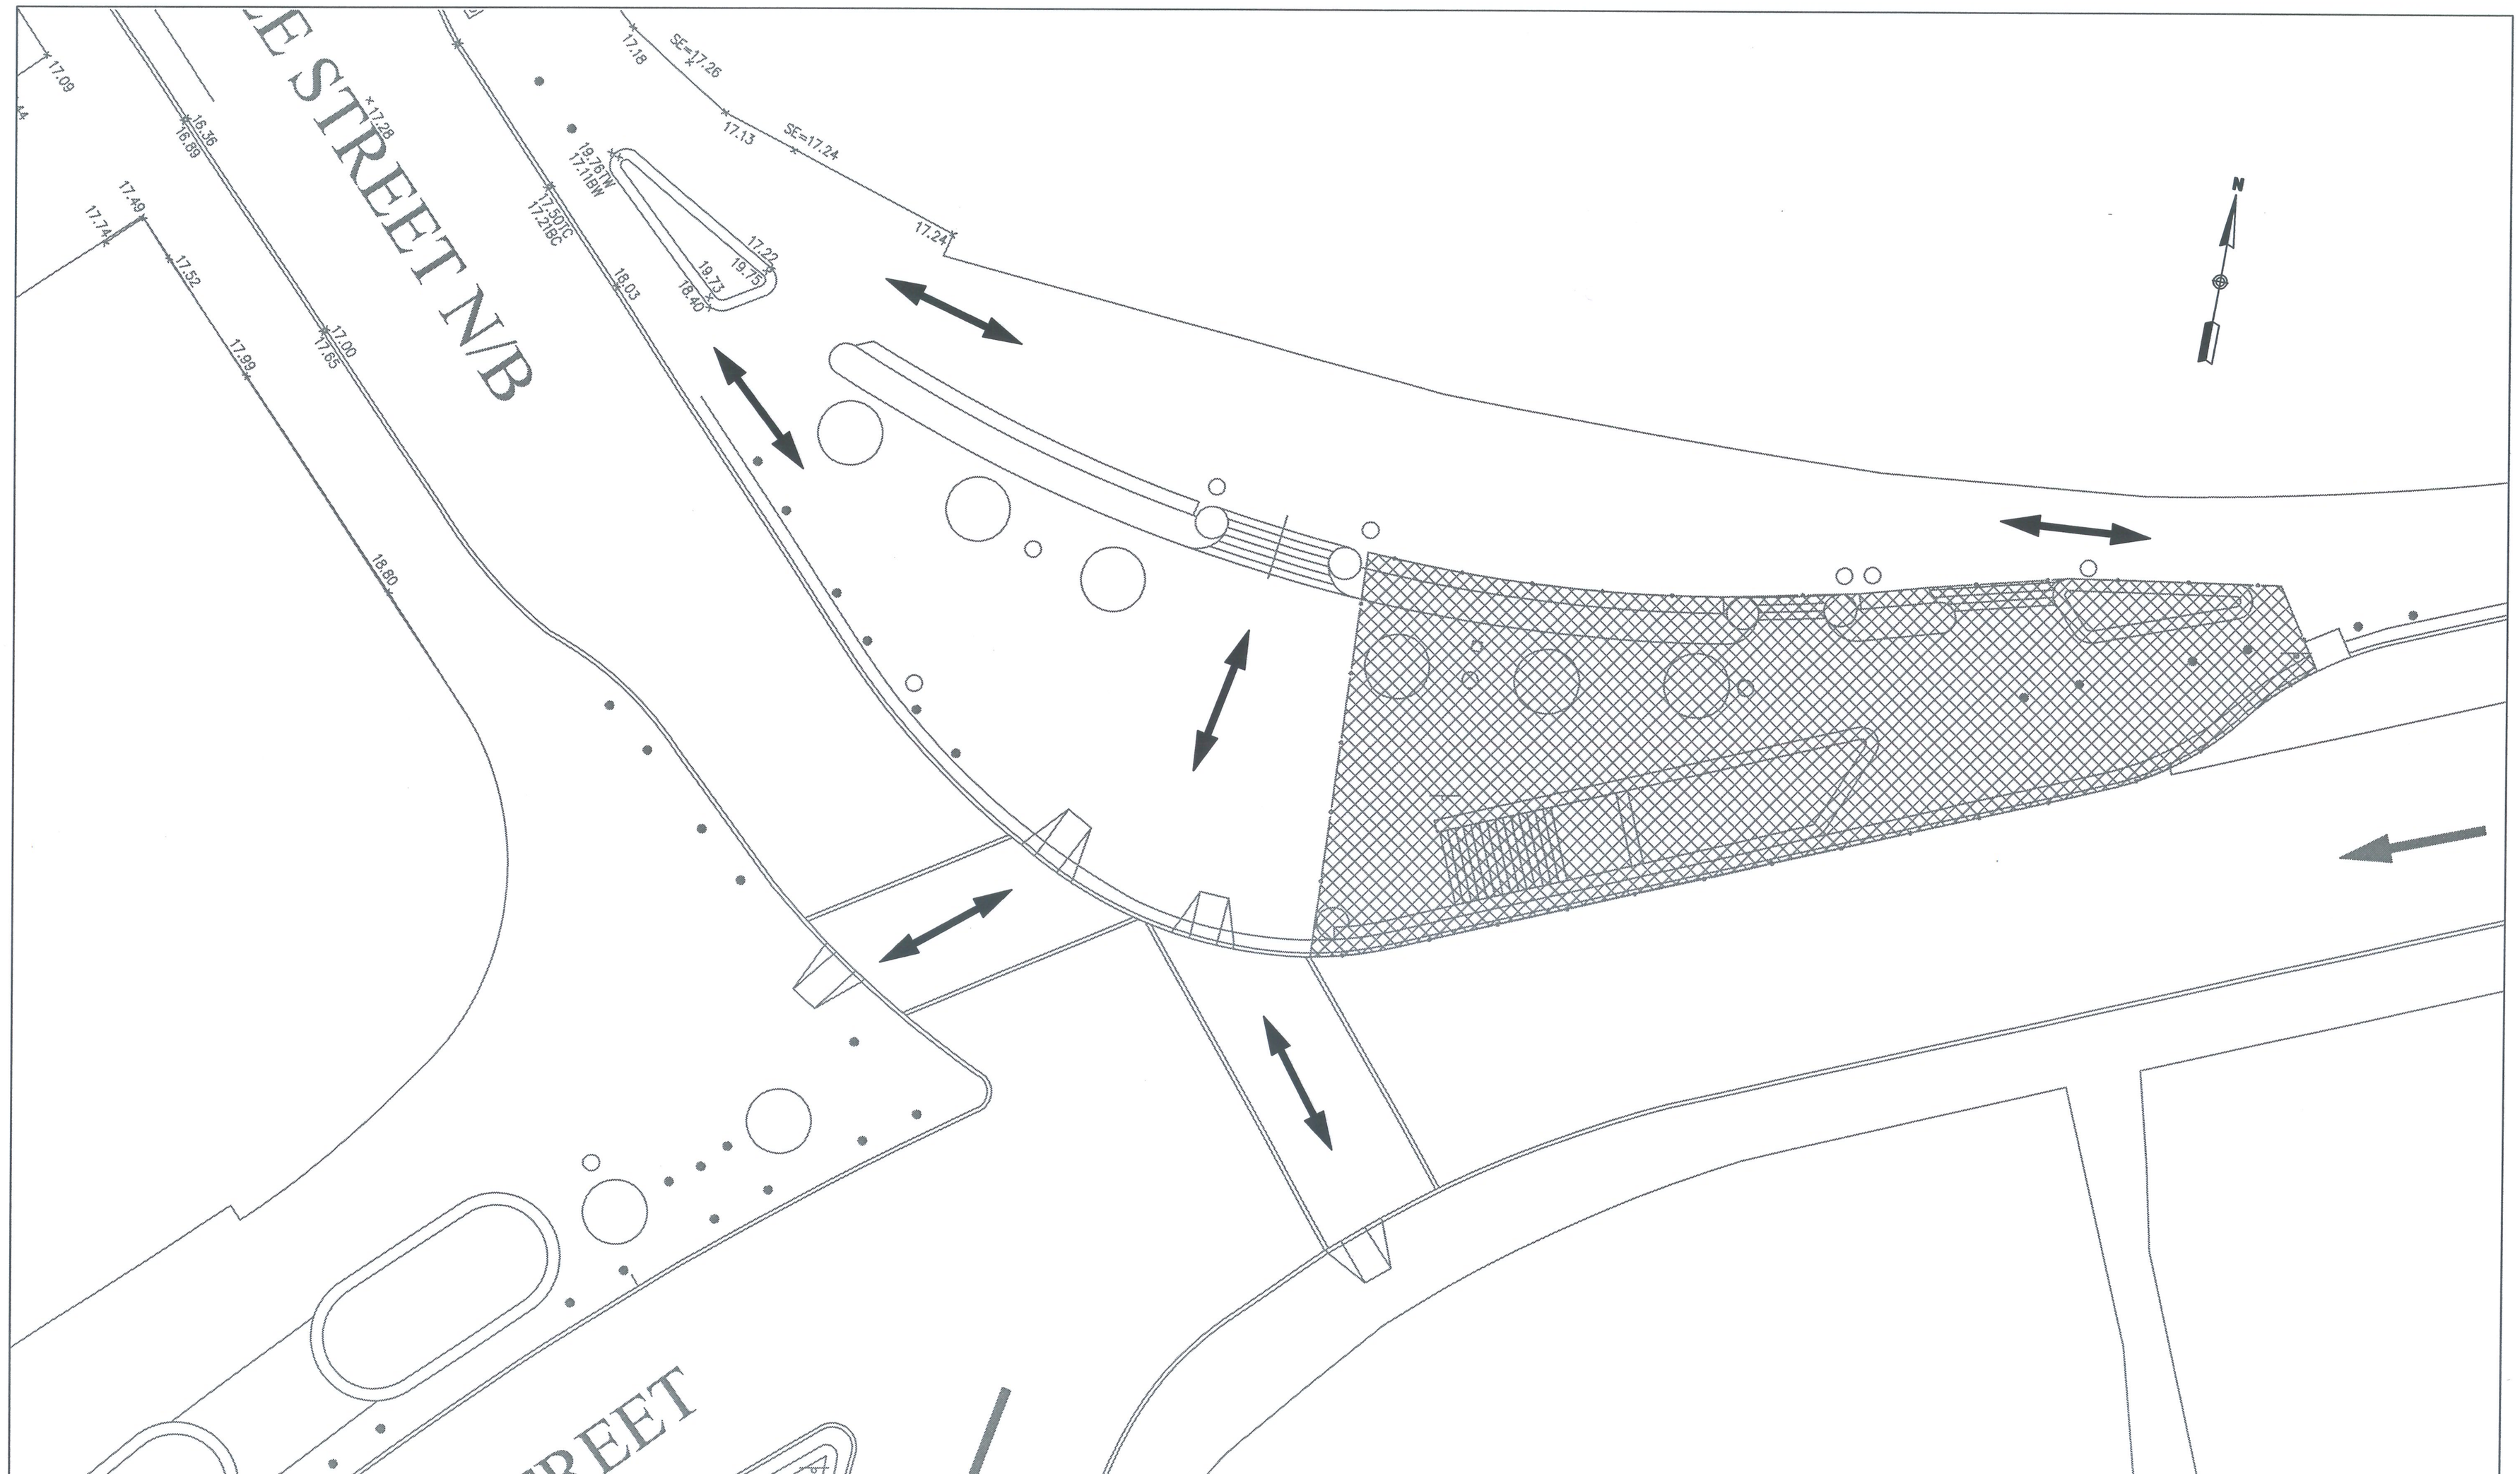

REV	DATE	BY	SUB	APP	DESCRIPTION

MASSACHUSETTS BAY TRANSPORTATION AUTHORITY
HARVARD SQUARE STATION
VERTICAL TRANSPORTATION IMPROVEMENTS
MBTA CONTRACT NO. A40CN01

J.F.WHITE CONTRACTING CO.
10 BURR STREET, P.O. BOX 9020
FRAMINGHAM, MA. 01701
TEL. (508) 879-4700 FAX (617) 558-0460

TITLE: J.F. WHITE PHASE 2

DRAWN BY: JEP
CHECKED BY: .
PROJ. NO. 10002
Scale: 1"=20'-0"
DATE 03/24/10

Ref. Dwg. No.

DRAWING NO. JFW-2
.
SHEET 1 OF 1
REVISION NO. 0

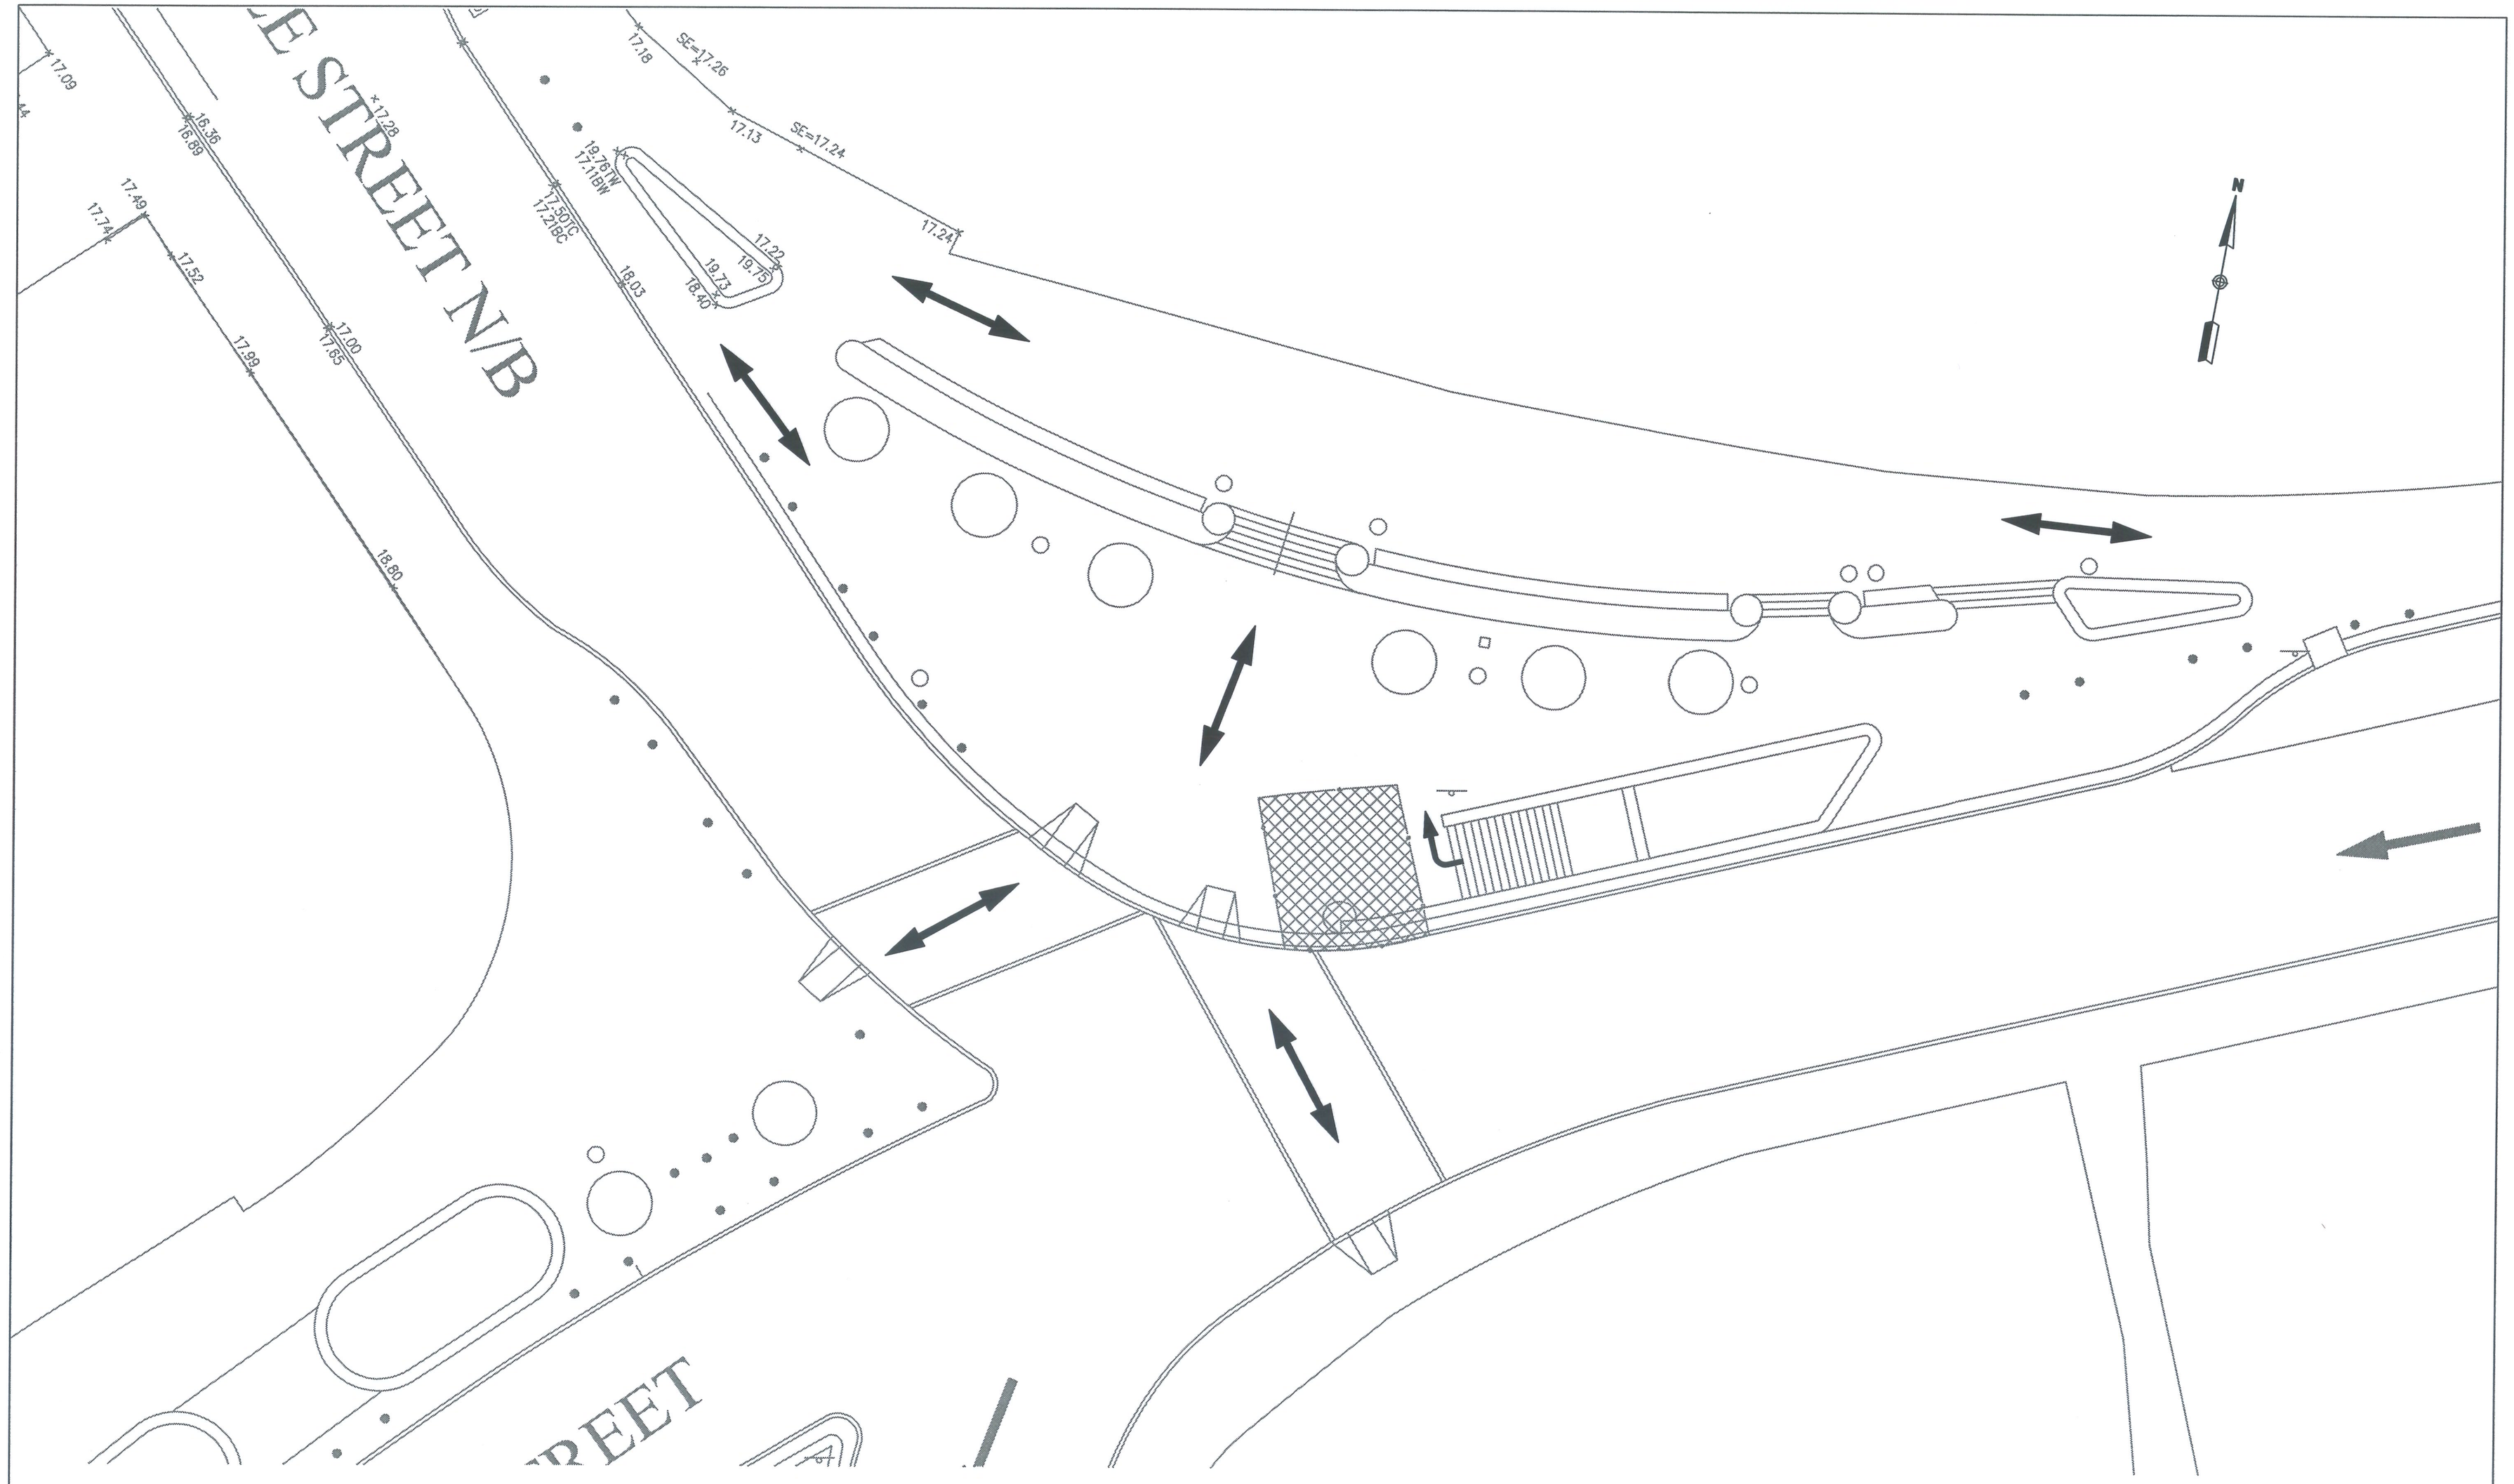

REV	DATE	BY	SUB	APP	DESCRIPTION

MASSACHUSETTS BAY TRANSPORTATION AUTHORITY
HARVARD SQUARE STATION
VERTICAL TRANSPORTATION IMPROVEMENTS
MBTA CONTRACT NO. A40CN01

J.F.WHITE CONTRACTING CO.
10 BURR STREET, P.O. BOX 9020
FRAMINGHAM, MA. 01701
TEL. (508) 879-4700 FAX (617) 558-0460

TITLE: J.F. WHITE PHASE 3

DRAWN BY: JEP
CHECKED BY: .
PROJ. NO. 10002
Scale: 1"=20'-0"
DATE 03/24/10

Ref. Dwg. No.

DRAWING NO. JFW-3
.
SHEET 1 OF 1
REVISION NO. 0